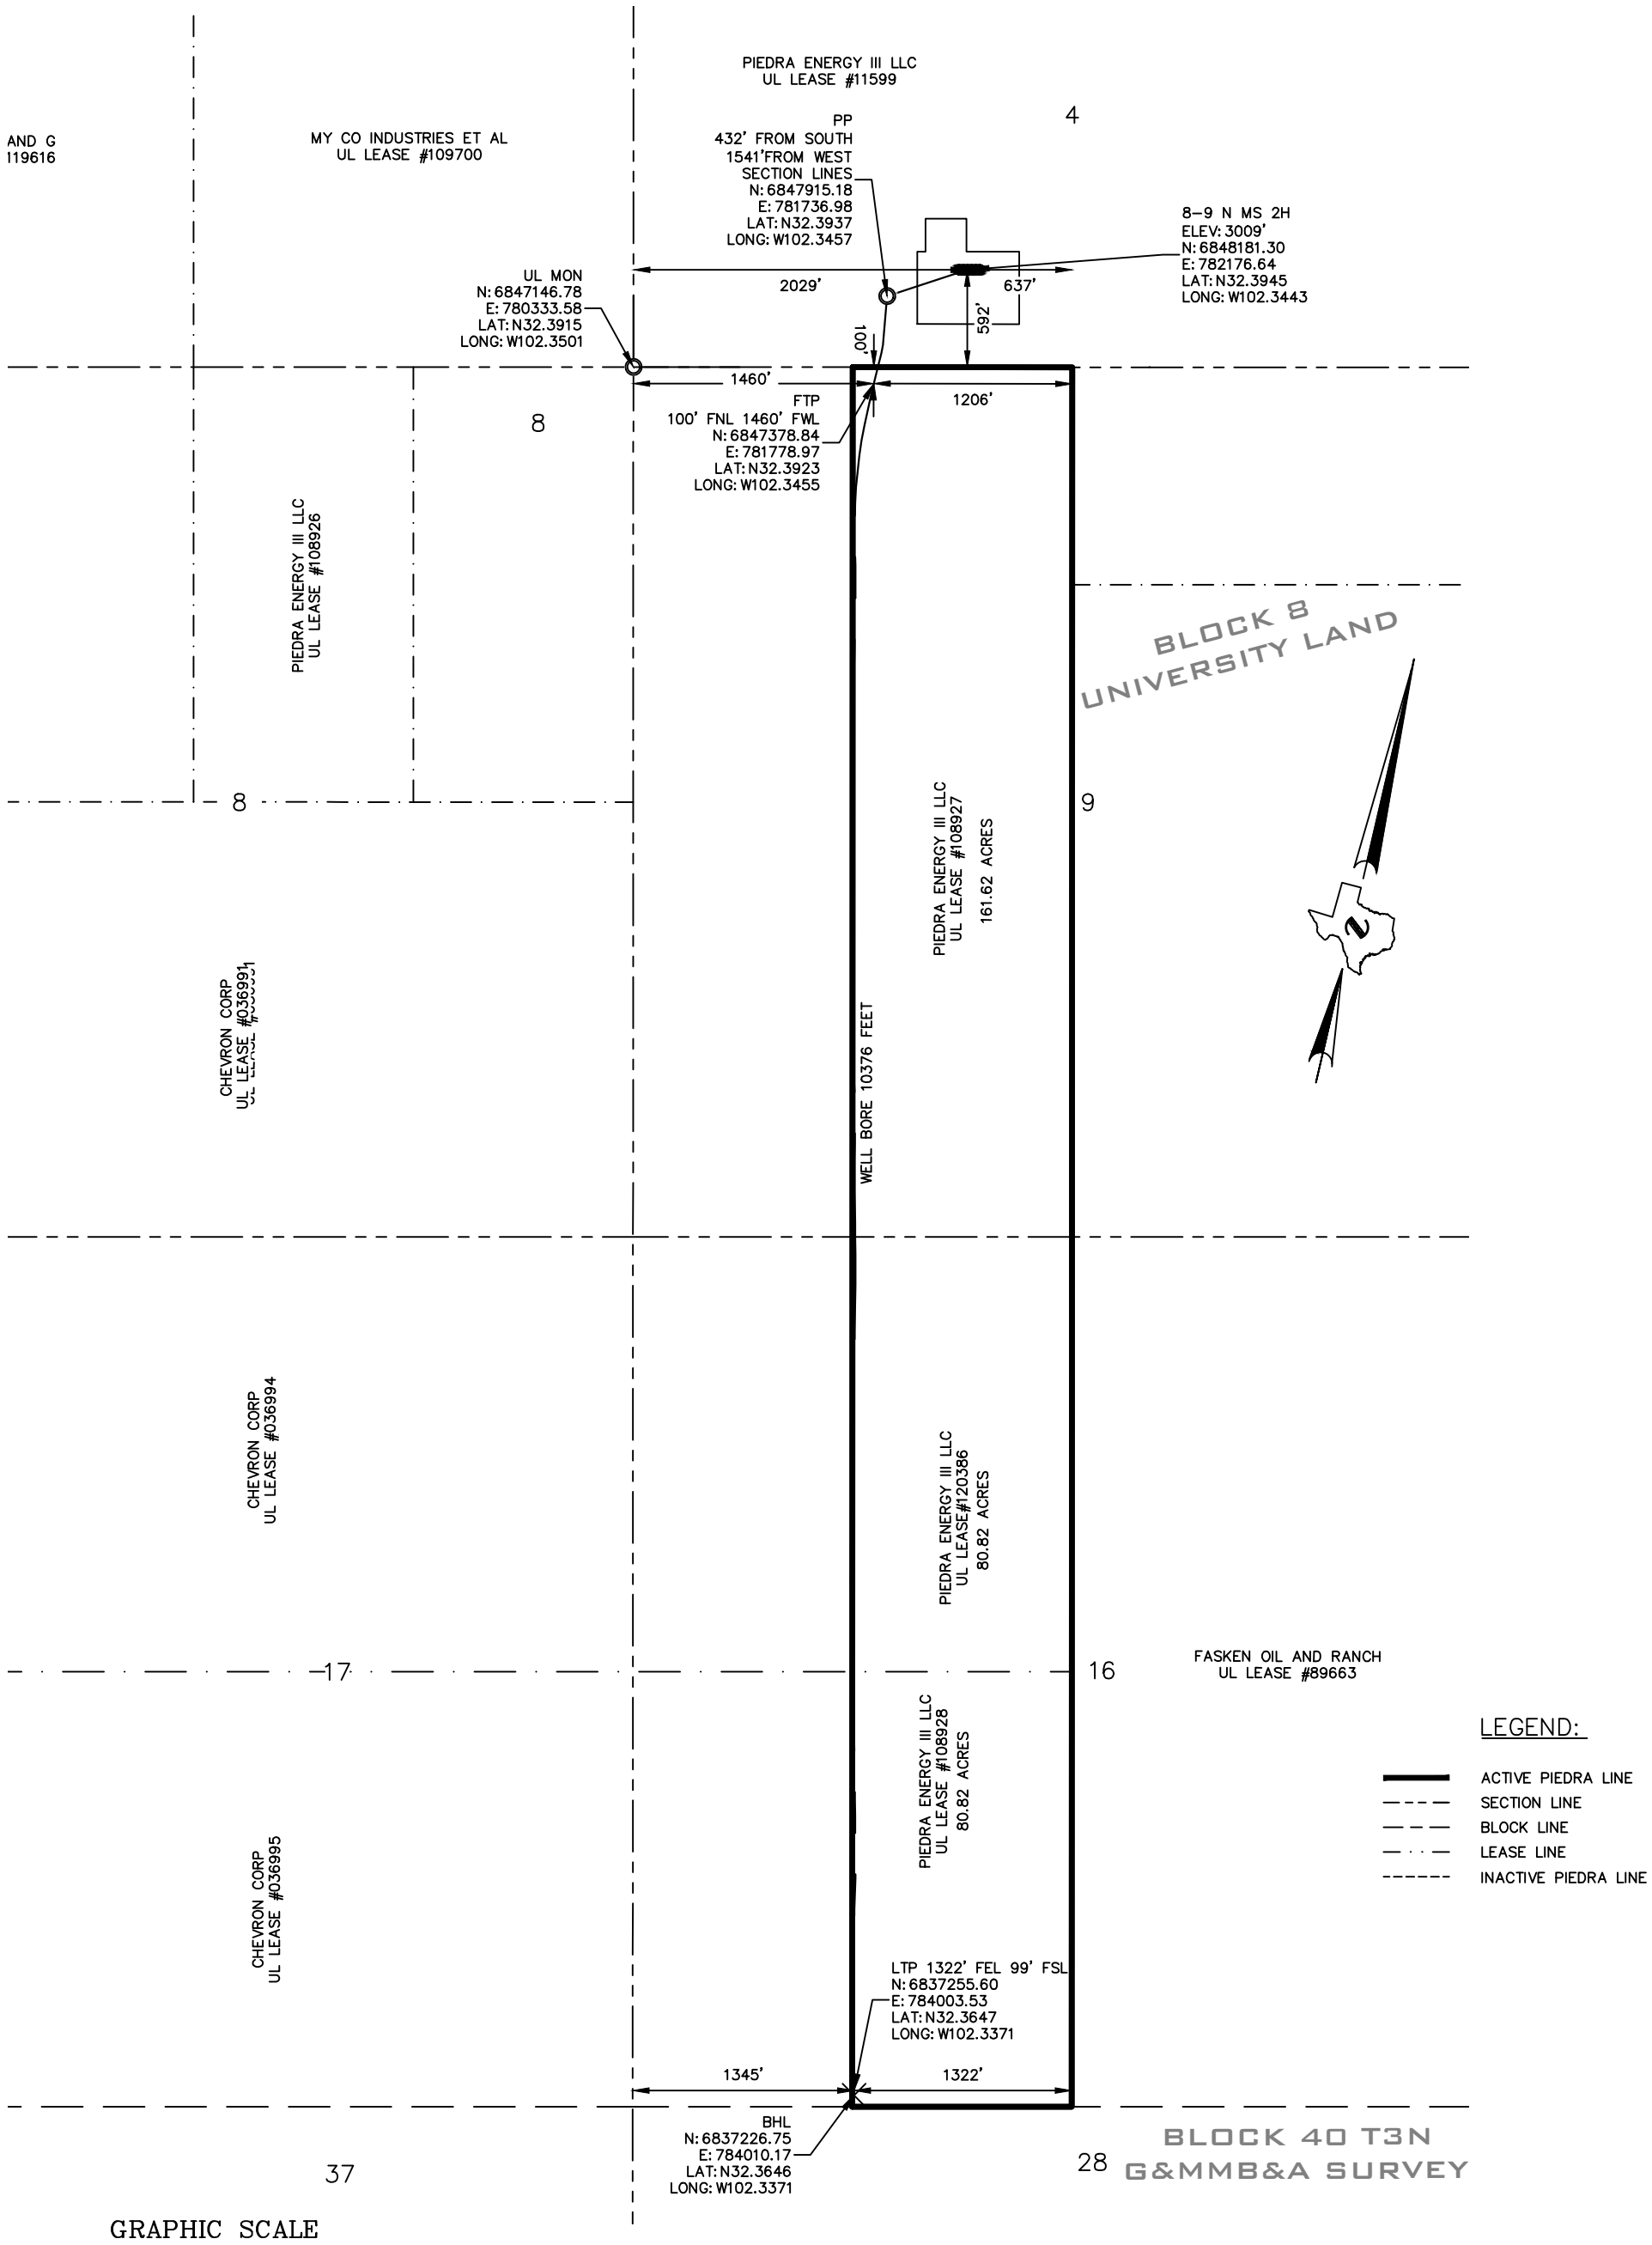

GRAPHIC SCALE

0 1000' 2000'

(IN FEET)
1 inch = 1000 ft.

NOTE:

COURSES, DISTANCES AND COORDINATES SHOWN HEREON ARE LAMBERT GRID AND CONFORM TO THE "TEXAS COORDINATE SYSTEM", TEXAS NORTH CENTRAL ZONE, NORTH AMERICAN DATUM OF 1983. ALL DISTANCES AND COORDINATES ARE SHOWN IN GRID FEET.

ELEVATION NAVD 1988

TOTAL ACREAGE IN LEASES 323.26 ACRES
BLOCK 8

161.62 ACRES UL SEC 9 LEASE#108927 BORE 5192 FEET
80.82 ACRES UL SEC 16 LEASE#120386 BORE 2641 FEET
80.82 ACRES UL SEC 16 LEASE#108928 BORE 2543 FEET

TOTAL BORE 10376' FEET

THIS WELL IS TO BE LOCATED 12.7 MILES IN A EASTERLY DIRECTION FROM ANDREWS WHICH IS THE NEAREST TOWN IN THE COUNTY OF THE WELL SITE.

THE UNDERSIGNED DOES HEREBY CERTIFY THAT THIS LOCATION WAS THIS DAY MADE ON THE GROUND BY ME OR UNDER MY SUPERVISION AND THAT THIS PLAT IS A CORRECT REPRESENTATION THEREOF.

DATED THIS 15TH DAY OF JUNE,2022

RJ DAUM
TEXAS RPLS 4826

STATE OF TEXAS REGISTERED RJ DAUM 4826 PROFESSIONAL LAND SURVEYOR

SCHUMANN
ENGINEERING CO.
A LATERAL LAND COMPANY
CIVIL ENGINEERING - LAND SURVEYING
800 N. MARIENFELD STREET
SUITE 100
MIDLAND, TEXAS 79701
TEXAS FIRM No. F1880 - TEXAS FIRM No. 10149500
Office (432) 684-5548

LOCATION PLAT

PIEDRA OPERATING, LLC.
AS DRILLED
WELL NO. MS 2H
UNIVERSITY 8-9 N

SURFACE HOLE
592 FEET FROM THE SOUTH AND
2029 FEET FROM THE WEST LINES,
SECTION 4, BLOCK 8
BOTTOM HOLE
69 FEET FROM THE SOUTH AND
1345 FEET FROM THE WEST LINES
SECTION 16, BLOCK 8,
UNIVERSITY LAND
ANDREWS COUNTY, TEXAS

QUAD: FIVE WELLS RANCH SW PROJECT: 78600PO
SCALE: 1" = 1000'REV 6-17-22 JOB NO: 78,600-2H