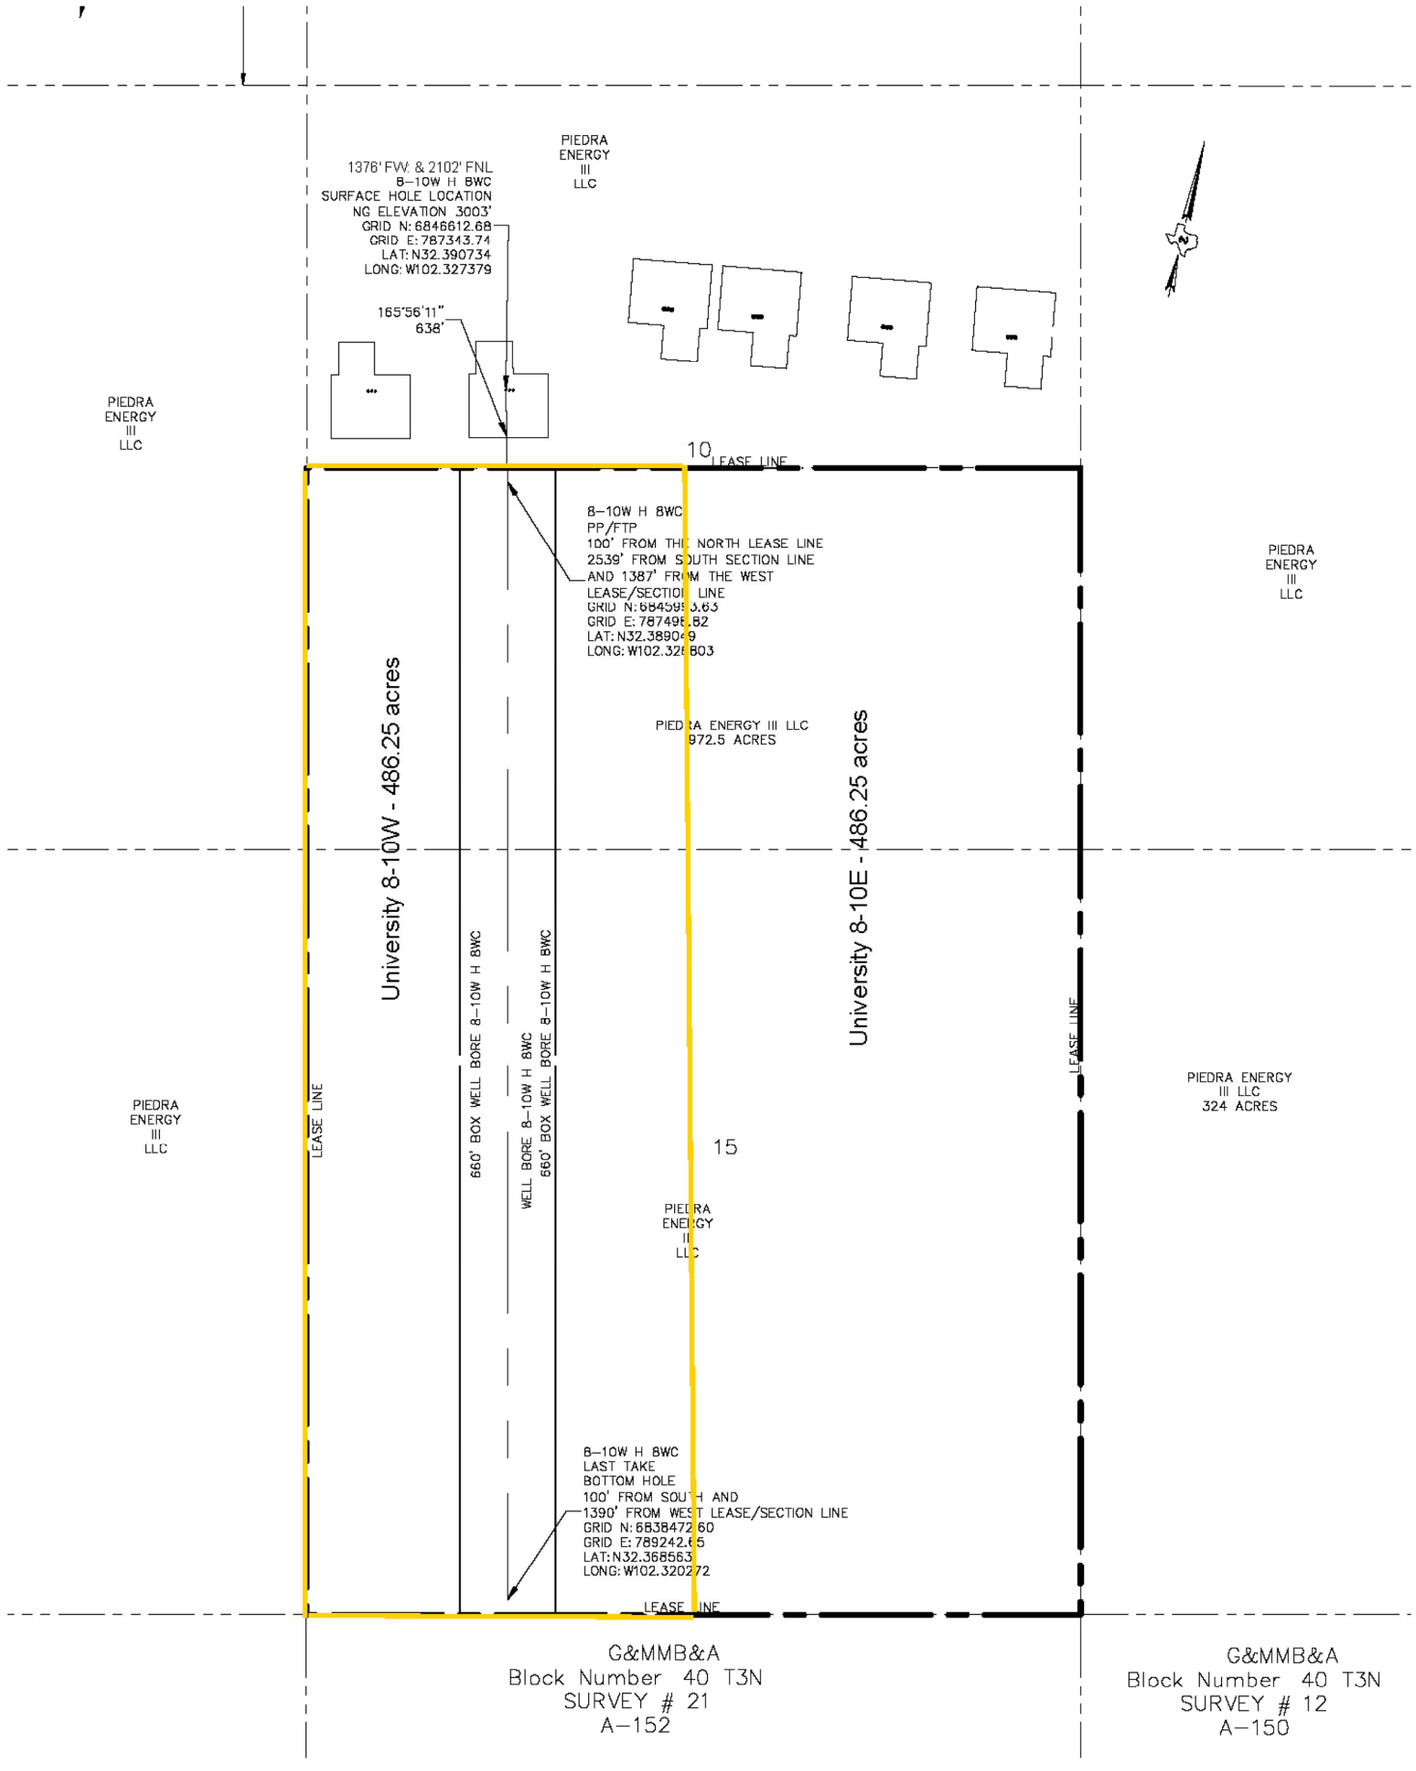

LEGEND:

- SECTION LINE
- BLOCK LINE
- LEASE LINE

GRAPHIC SCALE

0 1000' 2000'

(IN FEET)
1 inch = 1000 ft.

THIS WELL IS TO BE LOCATED 15.0 MILES IN A NORTHEAST DIRECTION FROM ANDREWS WHICH IS THE NEAREST TOWN IN THE COUNTY OF THE WELL SITE.

NOTE:

COURSES, DISTANCES AND COORDINATES SHOWN HEREON ARE LAMBERT GRID AND CONFORM TO THE "TEXAS COORDINATE SYSTEM", TEXAS NORTH CENTRAL ZONE, NORTH AMERICAN DATUM OF 1983. ALL DISTANCES AND COORDINATES ARE SHOWN IN GRID FEET.

ELEVATION NAVD 1988

SCHUMANN
ENGINEERING CO.
A LATERAL LAND COMPANY
CIVIL ENGINEERING - LAND SURVEYING
TEXAS FIRM No. F1680 - TEXAS FIRM No. 10149500
100 N. MARIENFELD STREET
SUITE 100
MIDLAND, TEXAS 79701
Office (432) 684-5548

STATE OF TEXAS
REGISTERED
RJ DAUM
4826
PROFESSIONAL
LAND SURVEYOR

8TH MARCH, 2022

RJ DAUM
TEXAS RPLS 4826

05/01/2023

LOCATION PLAT

PIEDRA OPERATING, LLC.

WELL NO. H 8WC
UNIVERSITY 8-10W

SURFACE HOLE
2102FEET FROM THE NORTH AND
1376 FEET FROM THE WEST LINES,
SECTION 10, BLOCK 8,
LAST TAKE/BOTTOM HOLE
100 FEET FROM THE SOUTH AND
1390 FEET FROM THE WEST LINES
SECTION 15, BLOCK 8,
UNIVERSITY LAND
ANDREWS COUNTY, TEXAS

QUAD: FIVE WELLS RANCH PROJECT: 78329PO
SCALE: 1" = 1000' REV 3-30-22 JOB NO: 78,329