W.O.: 2022-0254-1

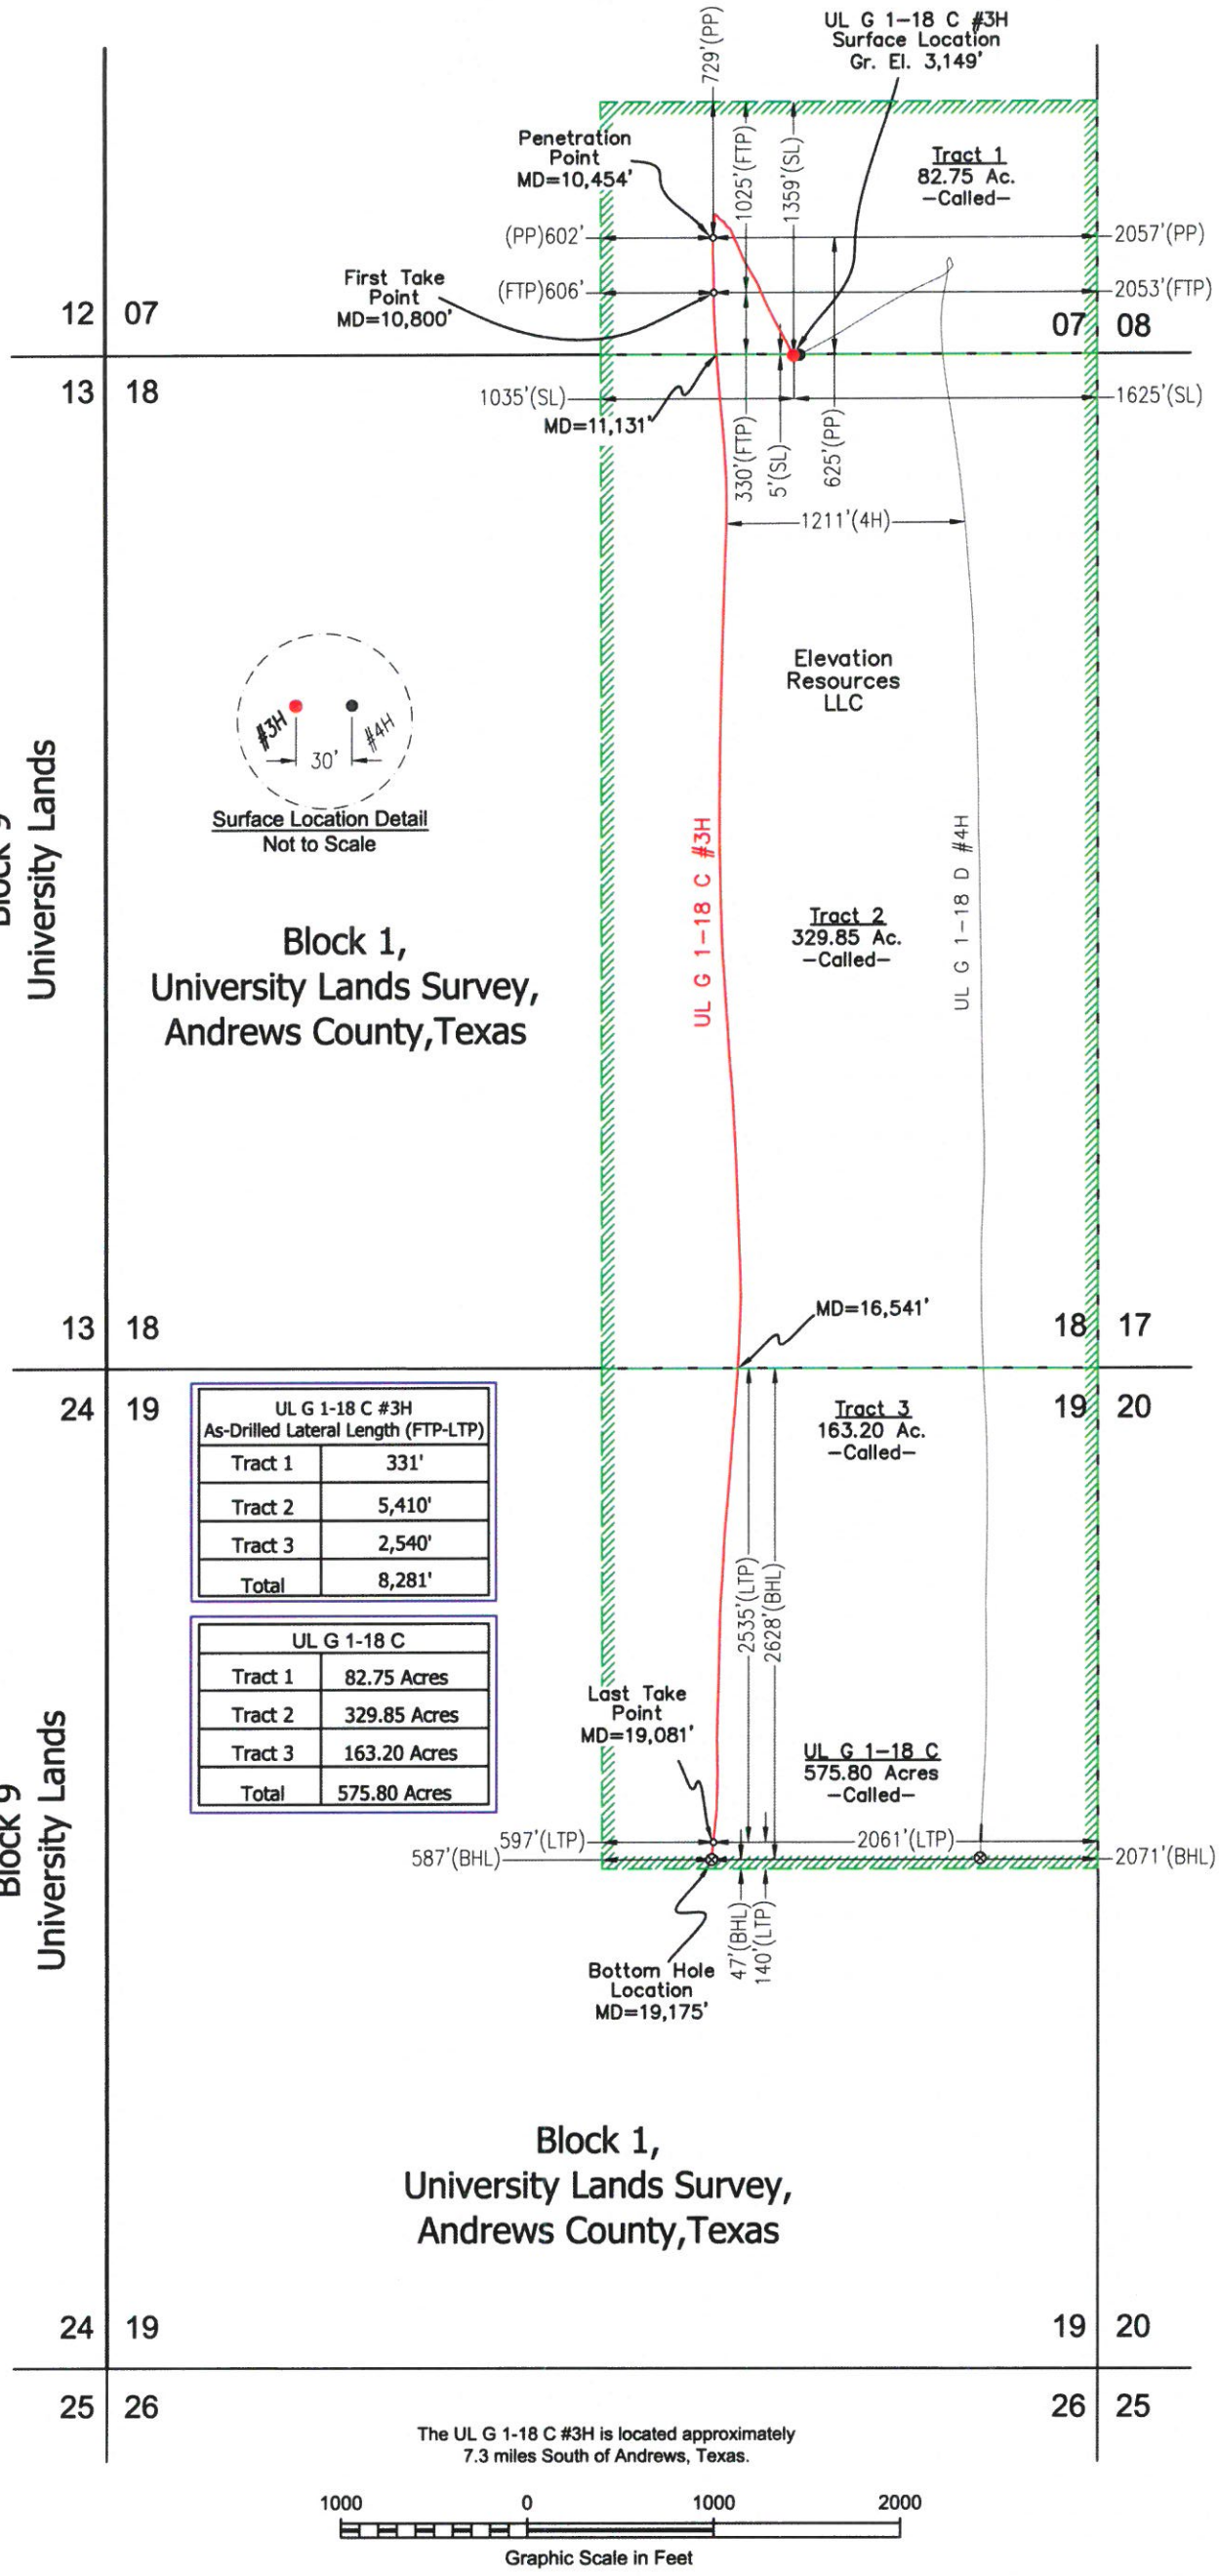

UL G 1-18 C #3H As-Drilled Lateral Length (FTP-LTP)	
Tract 1	331'
Tract 2	5,410'
Tract 3	2,540'
Total	8,281'

UL G 1-18 C	
Tract 1	82.75 Acres
Tract 2	329.85 Acres
Tract 3	163.20 Acres
Total	575.80 Acres

The UL G 1-18 C #3H is located approximately 7.3 miles South of Andrews, Texas.

1000 0 1000 2000

Graphic Scale in Feet

SURFACE LOCATION
Coordinates:
NAD-27 Texas North Central Zone:
Elev: 3,149' (NGVD '29)
N/Y:236,170.46 E/X:445,101.56
Lat: 32°12'48.63" N Lon: 102°31'44.91" W
Lat: 32.21350701° Lon: -102.52914252°
Survey/Lease Line Perpendiculars:
5' FNL & 1,625' FEL
1359' FNLL & 1,035' FWLL (Sec. 18)

PENETRATION POINT
(MD = 10,454')
Coordinates:
NAD-27 Texas North Central Zone:
N/Y:236,692.38 E/X:444,543.07
Lat: 32°12'53.52" N Lon: 102°31'51.70" W
Lat: 32.21486655° Lon: -102.53102691°
Survey/Lease Line Perpendiculars:
625' FSL & 2,057' FEL
729' FNLL & 602' FWLL (Sec. 07)

FIRST TAKE POINT
(MD = 10,800')
Coordinates:
NAD-27 Texas North Central Zone:
N/Y:236,404.61 E/X:444,611.00
Lat: 32°12'50.71" N Lon: 102°31'50.75" W
Lat: 32.21408542° Lon: -102.53076301°
Survey/Lease Line Perpendiculars:
330' FSL & 2,053' FEL
1,025' FNLL & 606' FWLL (Sec. 07)

LAST TAKE POINT
(MD = 19,081)
Coordinates:
NAD-27 Texas North Central Zone:
N/Y:228,331.76 E/X:446,395 .04
Lat: 32°11'31.76" N Lon: 102°31'25.51" W
Lat: 32.19215467° Lon: -102.52375379°
Survey/Lease Line Perpendiculars:
2,535' FNL & 2,061' FEL
597' FWLL & 140' FSLL (Sec. 19)

BOTTOM HOLE LOCATION
(MD = 19,175')
Coordinates:
NAD-27 Texas North Central Zone:
N/Y:228,238.38 E/X:446,405.78
Lat: 32°11'30.84" N Lon: 102°31'25.34" W
Lat: 32.19189969° Lon: -102.52370468°
Survey/Lease Line Perpendiculars:
2,628' FNL & 2,071' FEL
587' FWLL & 47' FSLL (Sec. 19)

Legend

- Denotes As-Drilled Well Bore
- Denotes Unit Boundary
- Denotes Tract Line
- Denotes As-Drilled Well Location
- Denotes As-Drilled Penetration/Take Points
- Denotes As-Drilled Bottom Hole Location

June 12, 2023

Lindsay Gygax Texas R.P.L.S. No. 6434

STATE OF TEXAS REGISTERED LINDSAY GYGAX 6434 PROFESSIONAL LAND SURVEYOR

LANDPOINT
Land Surveyors | Civil Engineers
110 W. Louisiana Ave., Suite 110, Midland, Texas 79701
(432) 687-0865 - FAX (432)687-0868
FIRM Registration Number: 100682-00

NOTE:
1) Plane Coordinates shown hereon are Lambert Grid and Conform to the "Texas Coordinate System", Texas North Central Zone, North American Datum of 1927, unless otherwise noted.
2) Geodetic Coordinates shown hereon reference the North American Datum of 1927, unless otherwise noted.
3) Elevations shown hereon reference the National Geodetic Vertical Datum on 1929, unless otherwise noted.
4) Unit, tracts, acreage, and directional drilling data provided by client.
4) This plat is provided only for filing purposes with the Texas Railroad Commission and should not be construed as a boundary survey.

ELEVATION RESOURCES

As-Drilled Location of the
UL G 1-18 C #3H
Located in Sections 07, 18 & 19, Block 1,
University Lands Survey,
Andrews County, Texas

Scale: 1"= 1000'; Size: 11"x17"	W.O.: 2022-0254-1
Surveyed: 09/07/2022	Drawn By: YB/BMP
File: J:\2023\2022-0254-1\2022-0254-1.dwg	