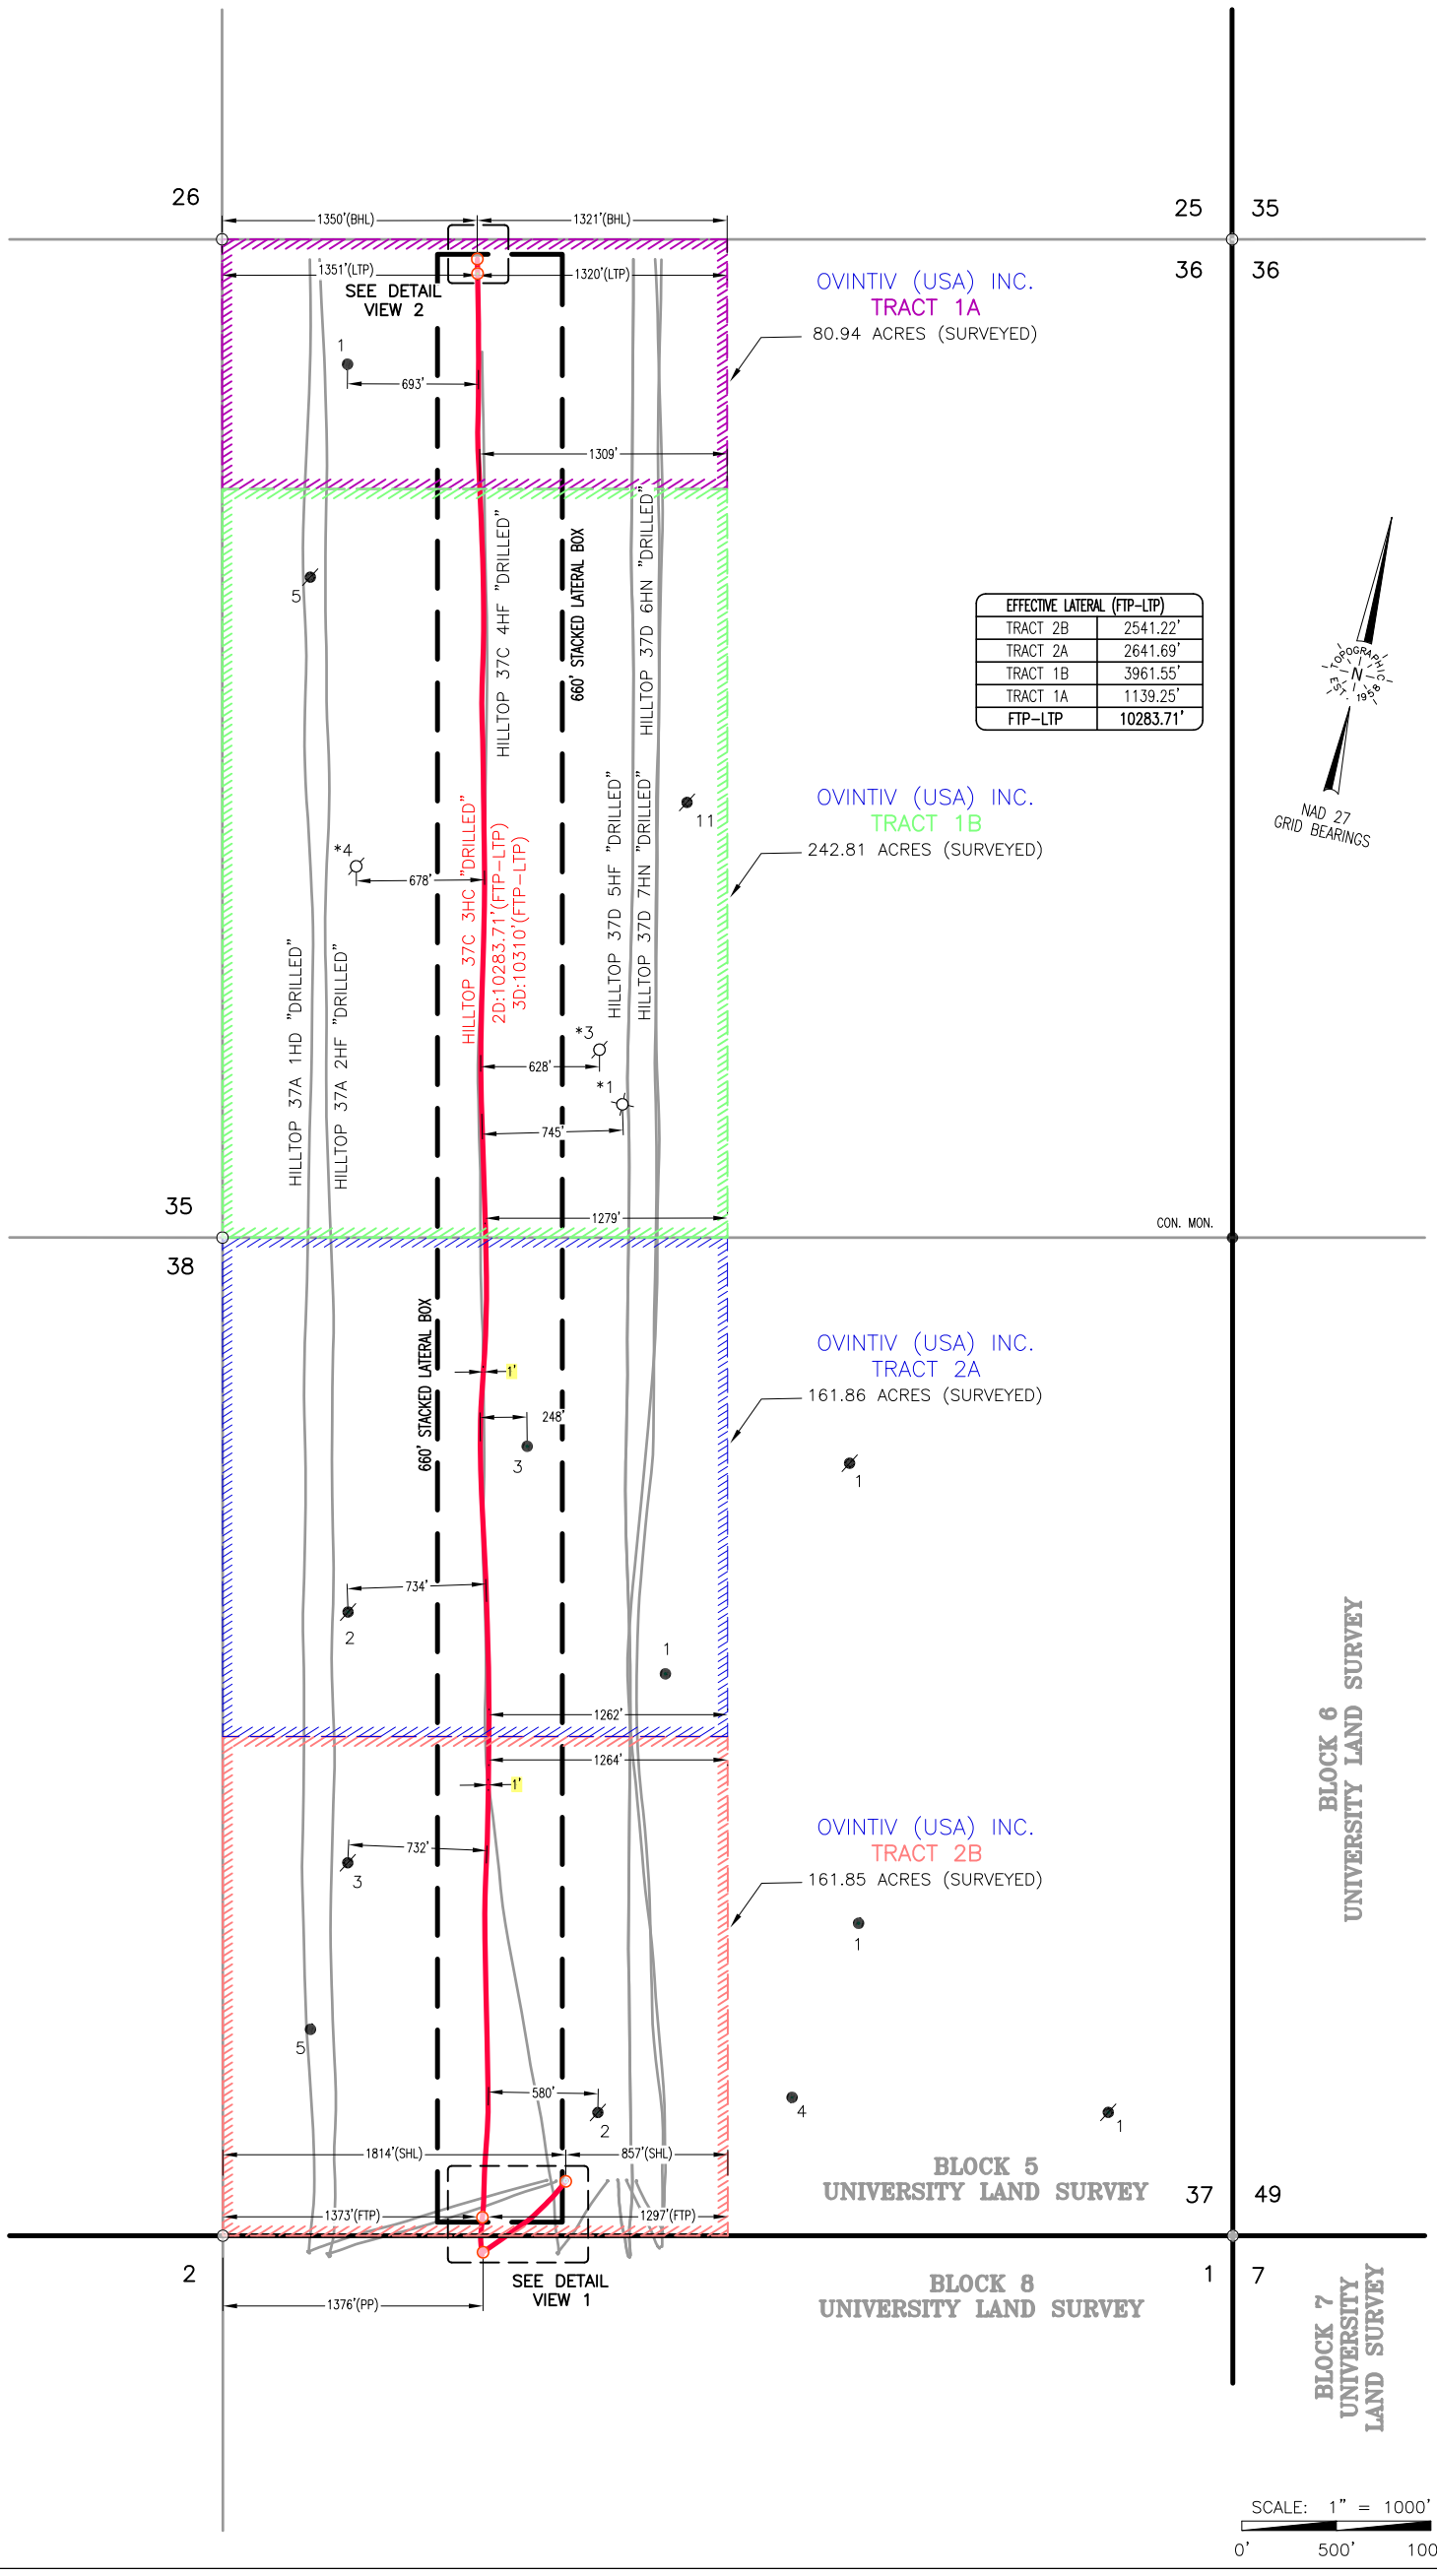

EFFECTIVE LATERAL (FTP-LTP)	
TRACT 2B	2541.22'
TRACT 2A	2641.69'
TRACT 1B	3961.55'
TRACT 1A	1139.25'
FTP-LTP	10283.71'

Ovintiv

LEASE NAME & WELL NO.:

HILLTOP 37C 3HC "AS-COMPLETE"

NEAREST TOWN IN COUNTY:

±16.0 MILES NORTHEAST OF ANDREWS, TEXAS

LOCATION DESCRIPTION:

SHL/FTP: SECTION 37, BLOCK 5, UNIVERSITY LANDS SURVEY
PP: SECTION 1, BLOCK 8, UNIVERSITY LANDS SURVEY
LTP/BHL: SECTION 36, BLOCK 5, UNIVERSITY LANDS SURVEY
ANDREWS COUNTY, TEXAS

Surface Hole Location:

GROUND ELEVATION:

SHL Ground Elevation: 3000'

COORDINATES:
NAD 27 TX-NC ZONE:
X = 519734 Y = 307502
LAT.: N 32°25'08.27" LONG.: W 102°17'55.06"
LAT.: N 32.4189626 LONG.: W 102.2986282

SURVEY LINE PERPENDICULARS:

290' FSL & 1814' FWL (Sec. 37)

LEASE LINE PERPENDICULARS:

290' FSL & 857' FEL

Penetration Point:

COORDINATES:
NAD 27 TX-NC ZONE:
X = 519388 Y = 307039
LAT.: N 32°25'03.53" LONG.: W 102°17'58.85"
LAT.: N 32.4176478 LONG.: W 102.2996796

SURVEY LINE PERPENDICULARS:

87' FNL & 1376' FWL (Sec. 1)

LEASE LINE PERPENDICULARS:

OFF LEASE

First Take Point:

COORDINATES:
NAD 27 TX-NC ZONE:
X = 519344 Y = 307221
LAT.: N 32°25'05.31" LONG.: W 102°17'59.45"
LAT.: N 32.4181428 LONG.: W 102.2998463

SURVEY LINE PERPENDICULARS:

100' FSL & 1373' FWL (Sec. 37)

LEASE LINE PERPENDICULARS:

100' FSL & 1297' FEL

Last Take Point:

COORDINATES:
NAD 27 TX-NC ZONE:
X = 517097 Y = 317251
LAT.: N 32°26'43.45" LONG.: W 102°18'31.00"
LAT.: N 32.4454026 LONG.: W 102.3086100

SURVEY LINE PERPENDICULARS:

181' FNL & 1351' FWL (Sec. 36)

LEASE LINE PERPENDICULARS:

181' FNL & 1320' FEL

Bottom Hole Location:

COORDINATES:
NAD 27 TX-NC ZONE:
X = 517079 Y = 317326
LAT.: N 32°26'44.18" LONG.: W 102°18'31.25"
LAT.: N 32.4456057 LONG.: W 102.3086799

SURVEY LINE PERPENDICULARS:

104' FNL & 1350' FWL (Sec. 36)

LEASE LINE PERPENDICULARS:

104' FNL & 1321' FEL

LEGEND

- Section Line
- Block Line
- Abstract Line
- Tract Line
- Unit/Lease Boundary
- Found Monument
- Calculated Corner

COGO: 762-107318	Surveyed: 01-27-2023
Drawn By:	EAH; 10/05/23
Revision:	

CERTIFICATION:

This well location shown on this permit plat was surveyed under my direct supervision. All As-Complete information provided by client. This plat is for Texas Railroad Commission permit purpose only and should not be considered a boundary survey.

STATE OF TEXAS REGISTERED WILLIAM J. KEATING 5041 PROFESSIONAL LAND SURVEYOR

Texas Reg. No. 5041

Signature Date: 10-9-23

TOPOGRAPHIC
LOYALTY INNOVATION LEGACY
2903 NORTH BIG SPRING • MIDLAND, TEXAS 79705
TELEPHONE: (432) 682-1653 OR (800) 767-1653 • FAX (432) 682-1743
TEXAS FIRM REGISTRATION NO. 10042500
WWW.TOPOGRAPHIC.COM

FILE NAME: AC_HILLTOP_37C_3HC	ORIGINAL DOC. SIZE: 11"x17"	SCALE: 1"=1000'

Special Notes:

Lease Information provided by client

*Unable to locate these wells on the ground. The coordinates provided were plotted per R.R.C. data base and aerial imagery.

All Coordinates are in NAD 27 TX-NC Zone unless otherwise noted.

DETAIL VIEWS

DETAIL VIEW 1
SCALE: 1" = 400'

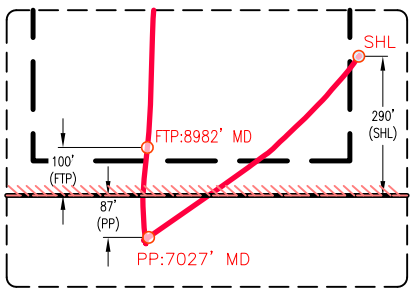

DETAIL VIEW 2
SCALE: 1" = 400'

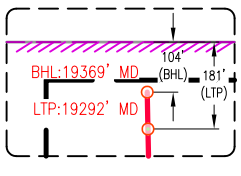

M:\SURVEY\OVINTIV_USA_INC\ANDREWS\HILLTOP_P37N\FINAL_PRODUCTS\AC_HILLTOP_37C_3HC