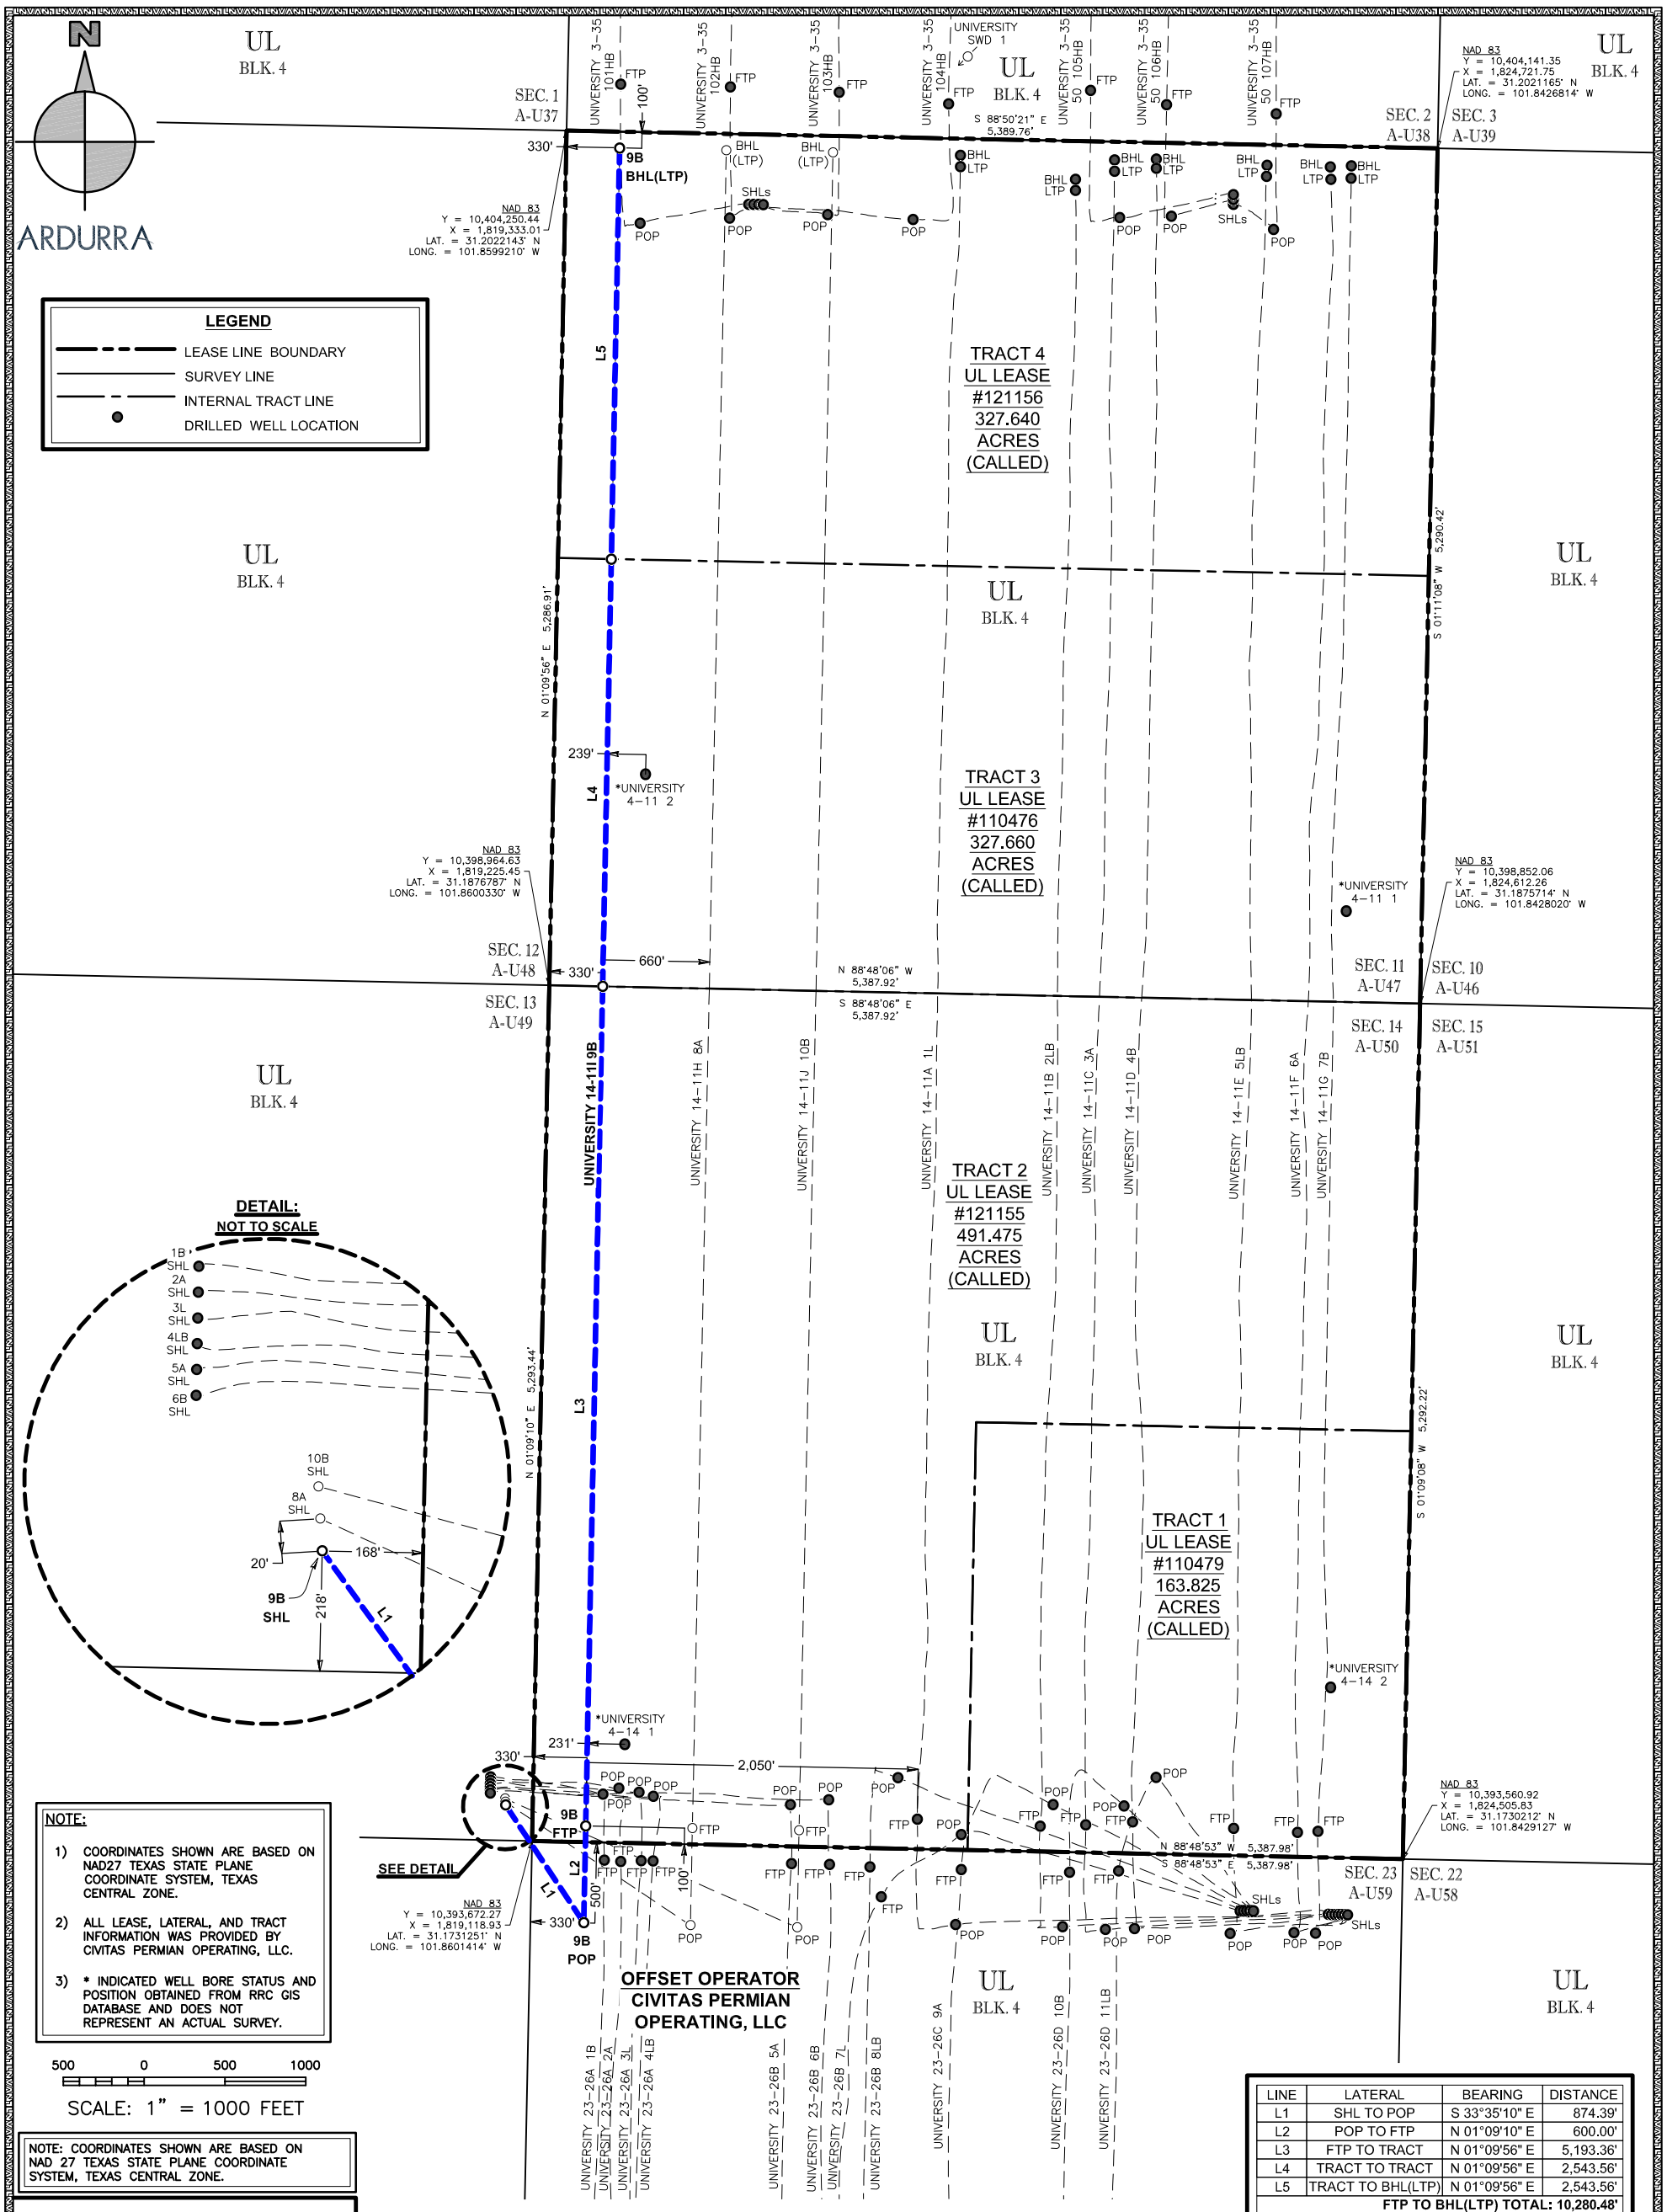

NOTE:

1) COORDINATES SHOWN ARE BASED ON NAD27 TEXAS STATE PLANE COORDINATE SYSTEM, TEXAS CENTRAL ZONE.

2) ALL LEASE, LATERAL, AND TRACT INFORMATION WAS PROVIDED BY CIVITAS PERMIAN OPERATING, LLC.

3) * INDICATED WELL BORE STATUS AND POSITION OBTAINED FROM RRC GIS DATABASE AND DOES NOT REPRESENT AN ACTUAL SURVEY.

500 0 500 1000

SCALE: 1" = 1000 FEET

NOTE: COORDINATES SHOWN ARE BASED ON NAD 27 TEXAS STATE PLANE COORDINATE SYSTEM, TEXAS CENTRAL ZONE.

LINE	LATERAL	BEARING	DISTANCE
L1	SHL TO POP	S 33°35'10" E	874.39'
L2	POP TO FTP	N 01°09'10" E	600.00'
L3	FTP TO TRACT	N 01°09'56" E	5,193.36'
L4	TRACT TO TRACT	N 01°09'56" E	2,543.56'
L5	TRACT TO BHL(LTP)	N 01°09'56" E	2,543.56'
		FTP TO BHL(LTP) TOTAL:	10,280.48'

I HEREBY STATE THAT THIS PLAT SHOWS THE SUBJECT WELL LOCATION AS STAKED ON THE GROUND. THIS SHOULD NOT BE CONSIDERED A BOUNDARY SURVEY.

STATE OF TEXAS REGISTERED SERGIO Z. CANALES 6040 PROFESSIONAL LAND SURVEYOR

SIGNED: 08/15/25

SERGIO Z. CANALES
REGISTERED PROFESSIONAL LAND SURVEYOR
LICENSE NO. 6040

WELL NUMBER	LEASE CALLS	SURVEY CALLS	GROUND ELEVATION	NAD27 TEXAS STATE PLANE COORDINATES	NAD27 GEOGRAPHIC COORDINATES(DD)	NAD83 TEXAS STATE PLANE COORDINATES	NAD83 GEOGRAPHIC COORDINATES(DD)
9B SHL	168' FEL OFF LEASE	168' FEL 218' FSL	2,955.2'	Y = 551,318.05 X = 1,522,487.84	LAT. = 31.1735775° N LONG. = 101.8602695° W	Y = 10,393,893.95 X = 1,818,955.09	LAT. = 31.1737284° N LONG. = 101.8606749° W
9B POP	OFF LEASE 500' FNL	330' FWL 500' FNL	– – –	Y = 550,589.64 X = 1,522,971.54	LAT. = 31.1715932° N LONG. = 101.8586910° W	Y = 10,393,165.55 X = 1,819,438.80	LAT. = 31.1717442 N LONG. = 101.8590964 W
9B FTP	330' FWL 100' FSL	330' FWL 100' FSL	– – –	Y = 551,189.52 X = 1,522,983.62	LAT. = 31.1732428° N LONG. = 101.8586787° W	Y = 10,393,765.43 X = 1,819,450.87	LAT. = 31.1733938° N LONG. = 101.8590841° W
9B BHL(LTP)	330' FWL 100' FNL	330' FWL 100' FNL	– – –	Y = 561,567.88 X = 1,523,193.63	LAT. = 31.2017835° N LONG. = 101.8584622° W	Y = 10,404,143.79 X = 1,819,660.91	LAT. = 31.2019334° N LONG. = 101.8588676° W

ARDURRA
COLLABORATE. INNOVATE. CREATE.

801 Navigation Suite 300
Corpus Christi, Texas 78408
Phone: (361) 883-1984
www.Ardurra.com

Engineering License #F-10053

Ardurra Group, Inc.
Surveying Firm 10194688
Architectural Firm BR4160

A WELL LOCATION PLAT FOR:

CIVITAS PERMIAN OPERATING, LLC

UNIVERSITY 14-11I 9B

SITUATED IN THE UNIVERSITY LAND SURVEYS, A-U49, SEC. 13, A-U50, SEC. 14, A-U47, SEC. 11, ALL BEING OUT OF BLOCK 4, APPROXIMATELY 5.8 MILES SOUTHEAST OF RANKIN IN UPTON COUNTY, TEXAS.

Survey Date: 3/13/25
Surveyed By: RM/WR
Drawn by: VS/DQ
Checked by: MC/AH
Job #: 2025-0415-00